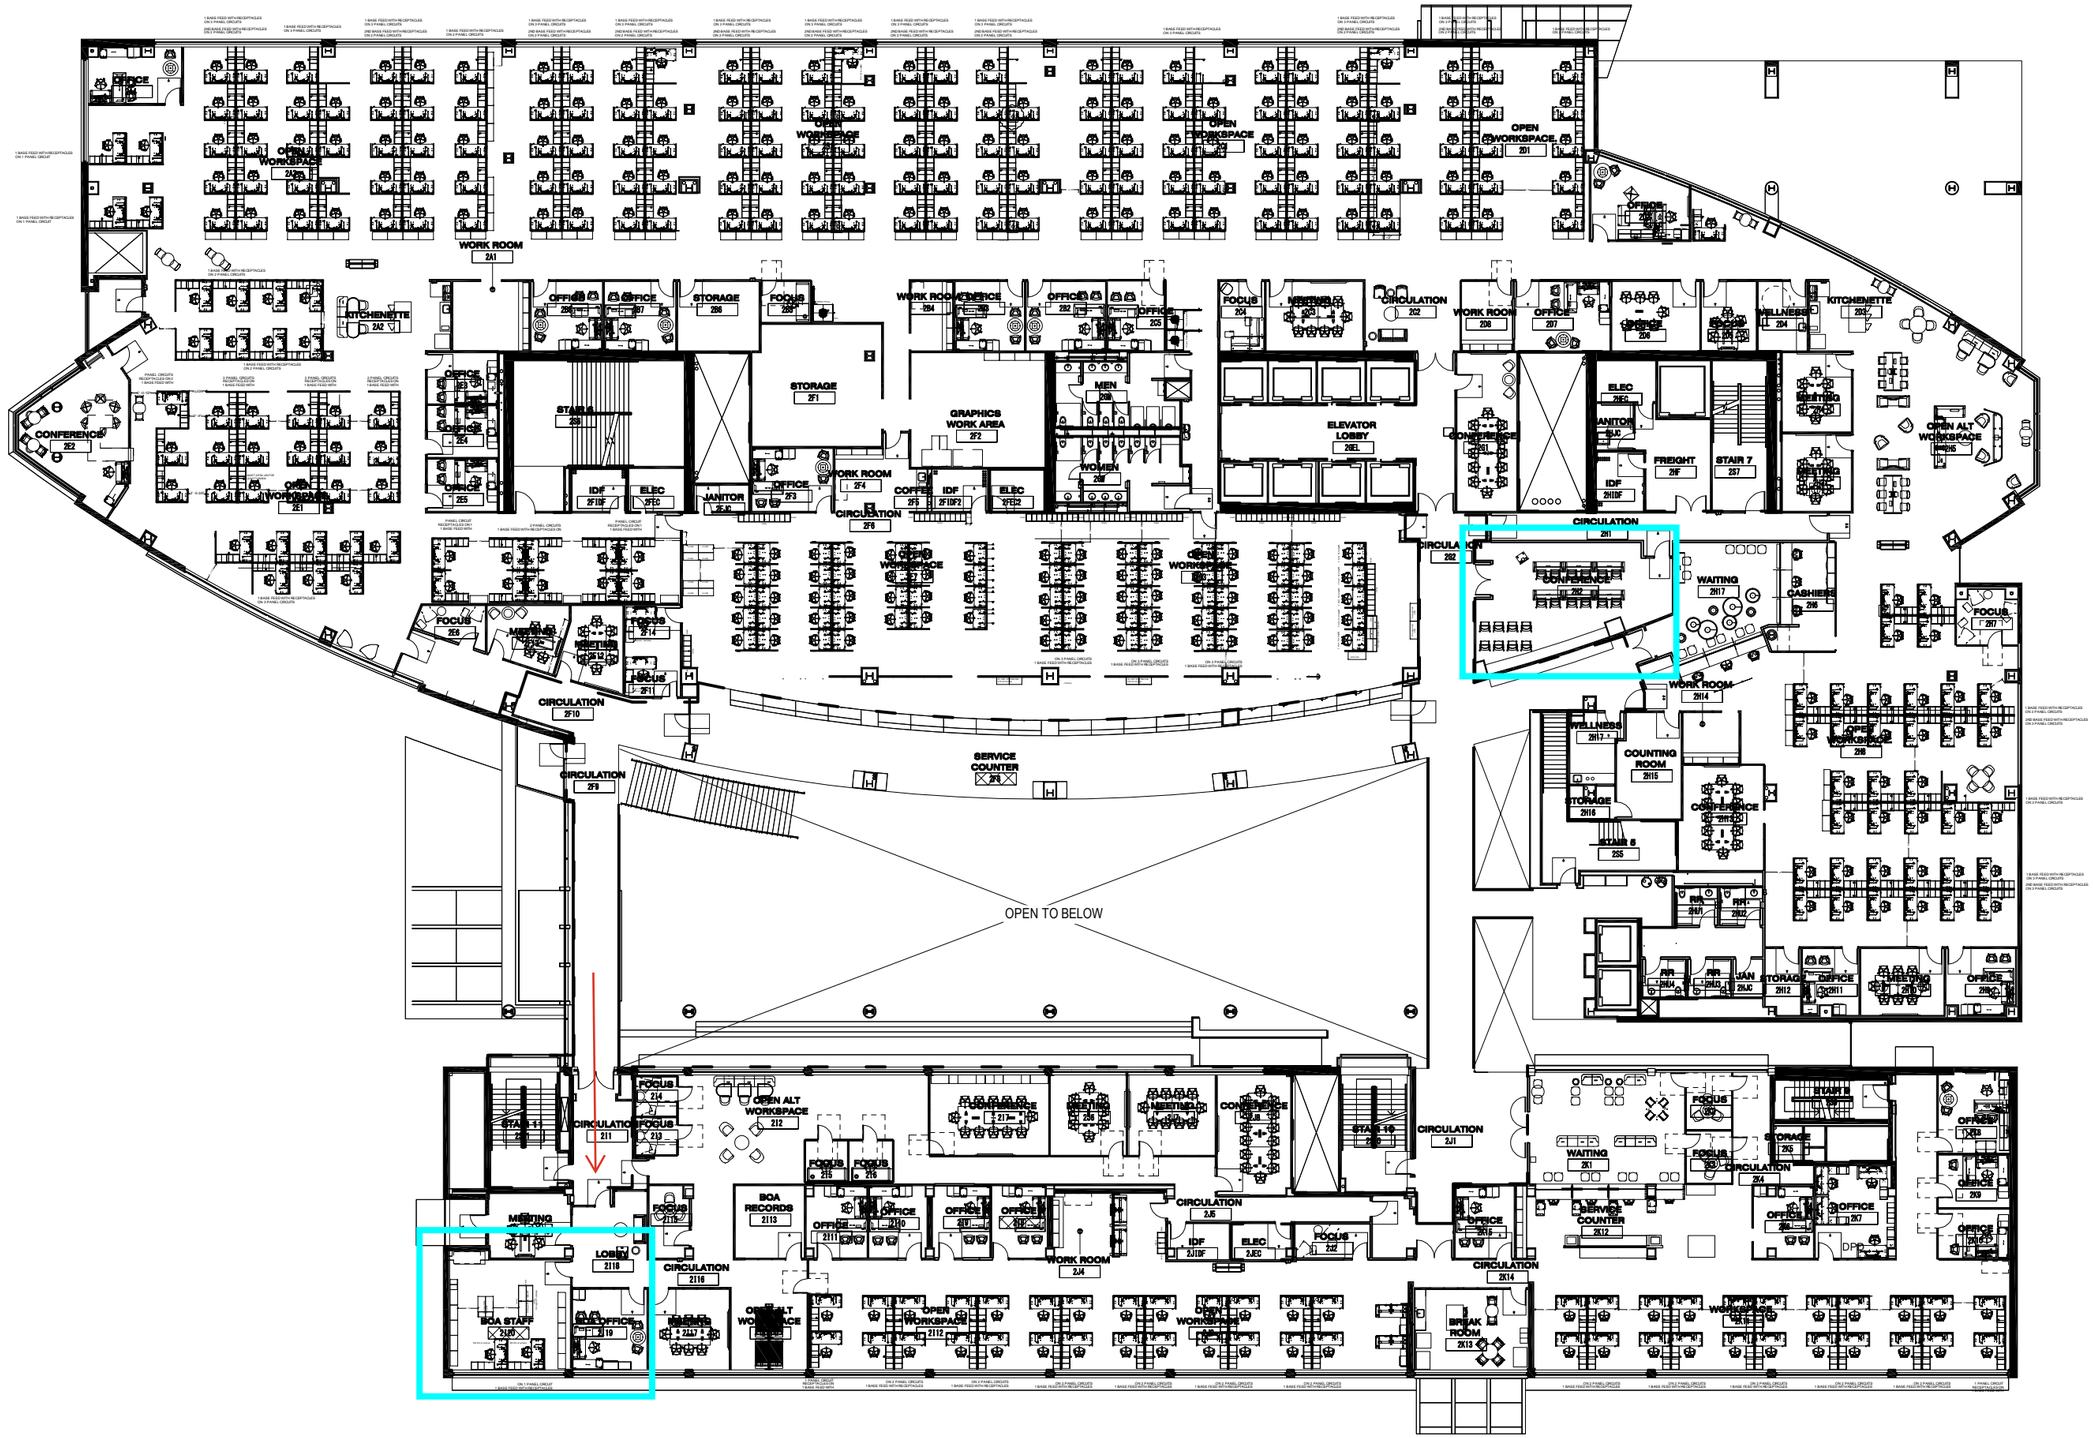

1 2nd FLOOR
Scale: 1/32 = 1'-0"

DEPARTMENT OF FINANCE
DIVISION OF REAL ESTATE
201 W. COLFAX AVE,
DEPT. 1010
DENVER, COLORADO 80202

2ND FLOOR

WEBB BUILDING
201 COLFAX AVE.
DENVER, CO

DATE: 12.30.2024
DRAWN BY: sDC

1 OF 1
F02